
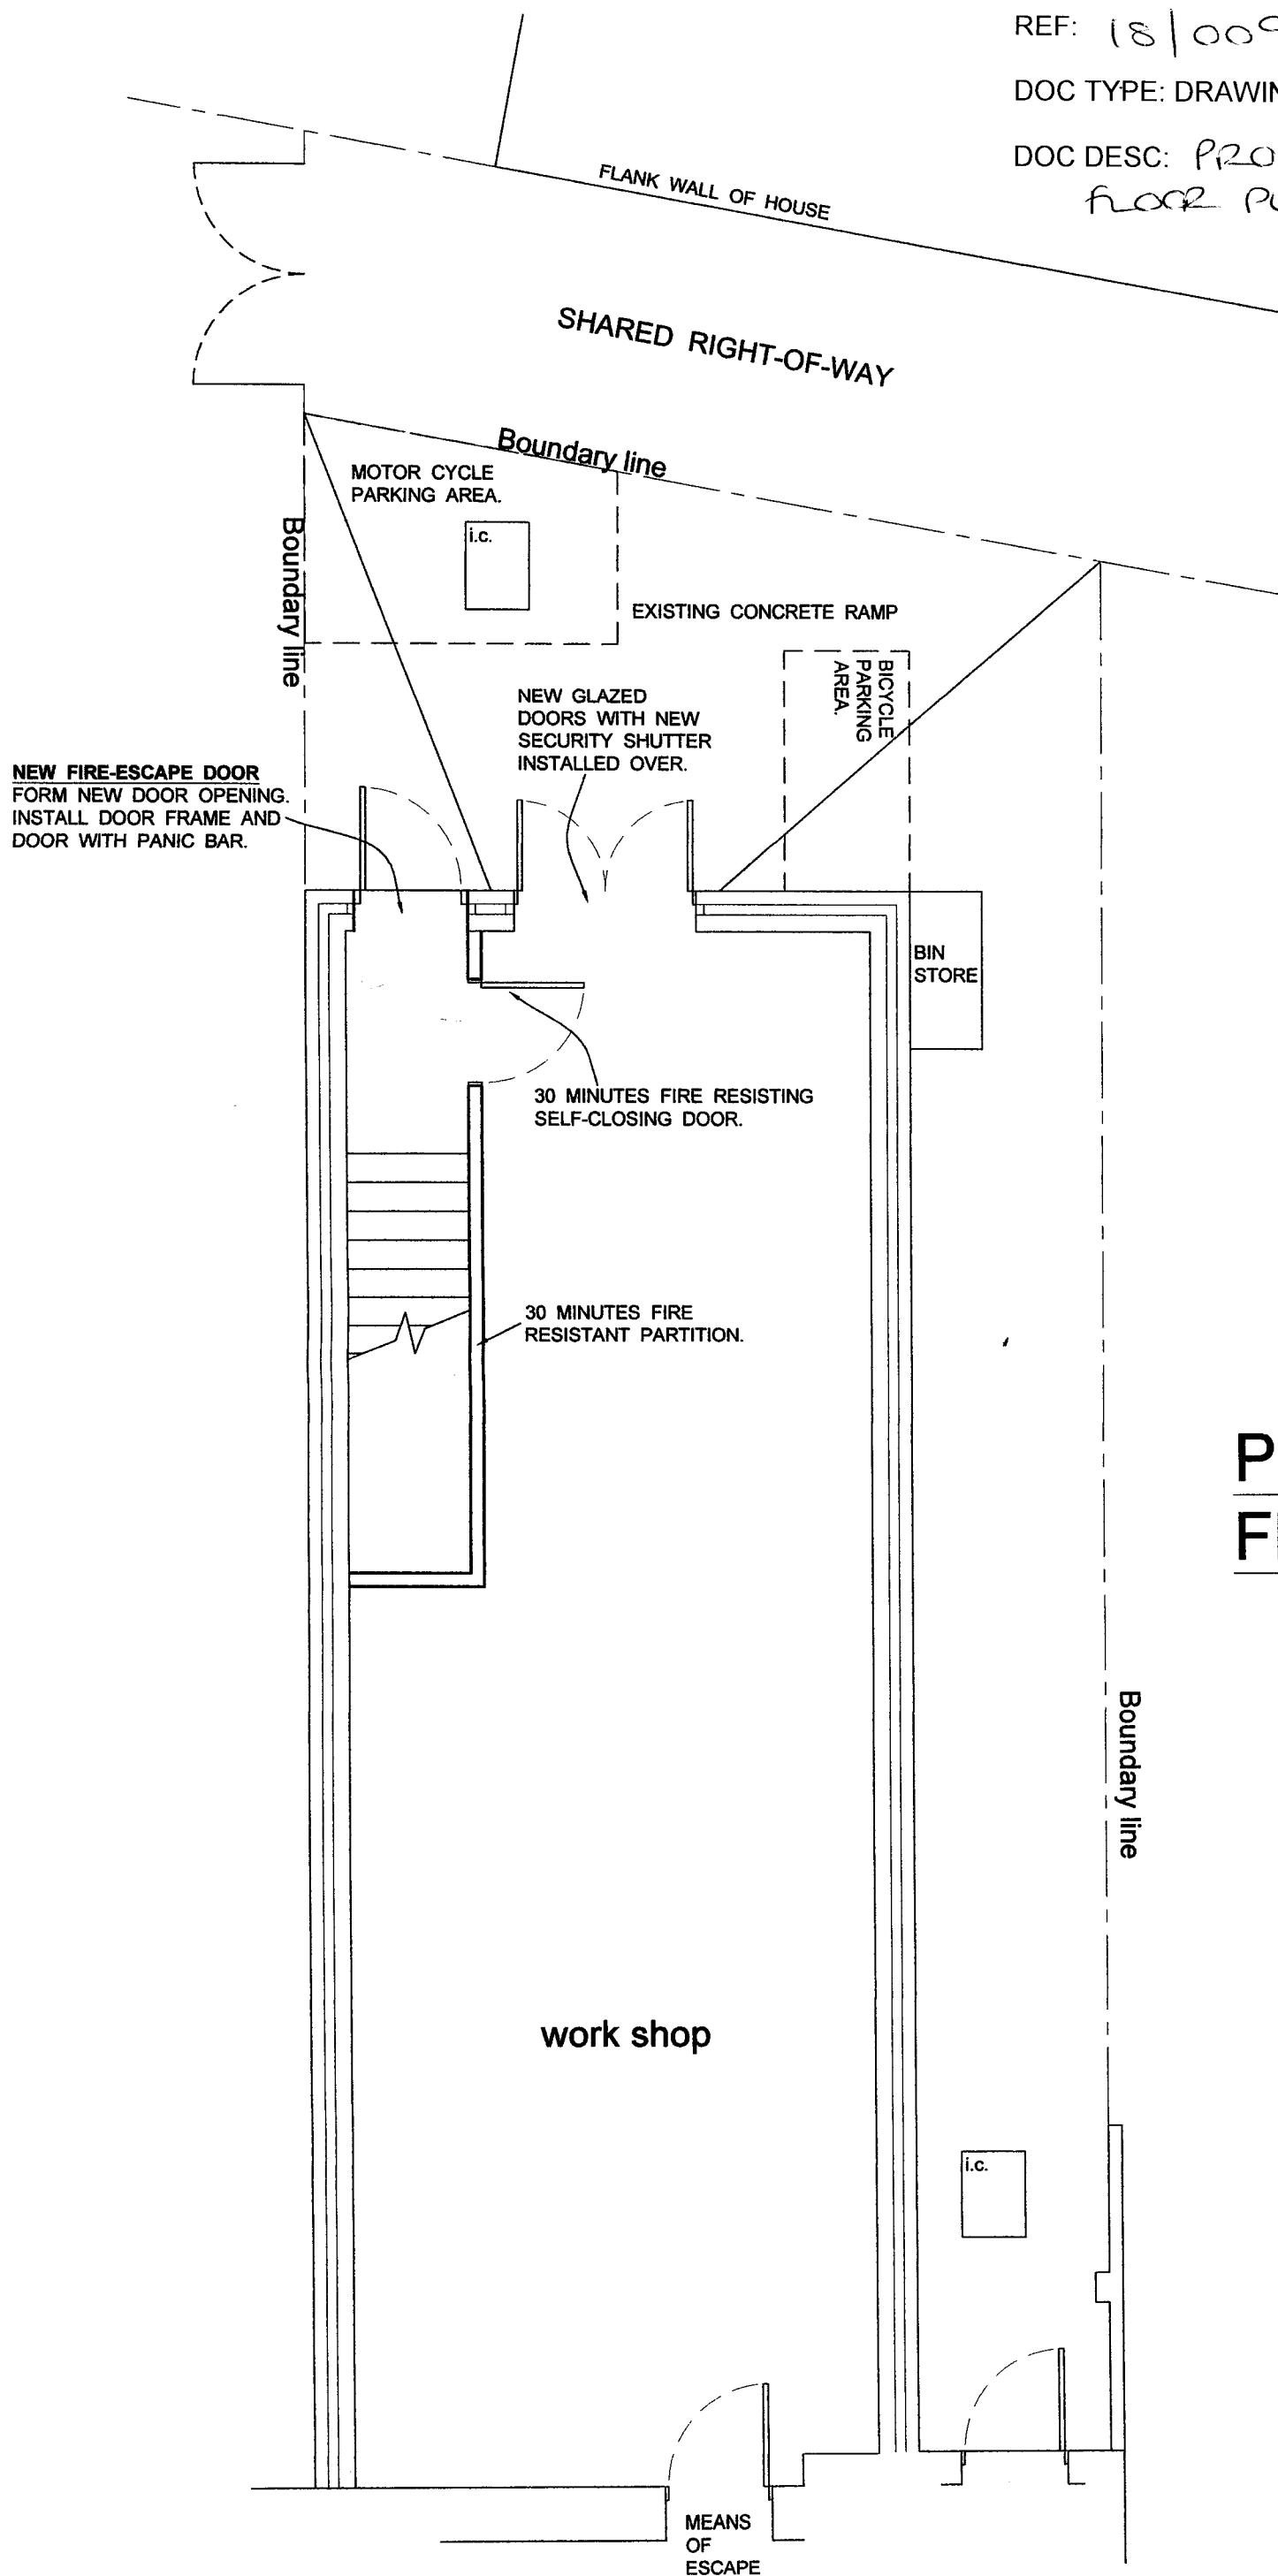


REF: 18/00927/RUL

DOC TYPE: DRAWING

DOC DESC: PROPOSED
FLOOR PLANS x2

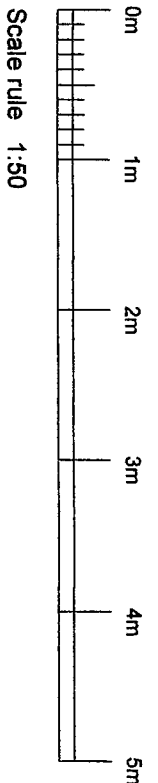

Proposed Ground Floor Plan

18/00927/RUL

Rev A - Revised for Planning - 05/04/18
Revisions

CRAYMANOR LIMITED
Chartered Building Consultancy

Samuel House
1-3 Woodside Road
Sidcup Kent
DA15 7JF

Tel. 020 8302 4415
Fax. 020 8308 1331





Project
Proposed external door and
window alterations and internal
alterations.

Drawing title
Proposed ground floor plan

Client
Mrs Lisa Barton
Site Address :-
279 Main Road
Sidcup DA14 6QL Tel. No. 07786 513535

Scale
1:50 @ A3 Date
March 2018

Drawing No
18 - 025 sheet 3A

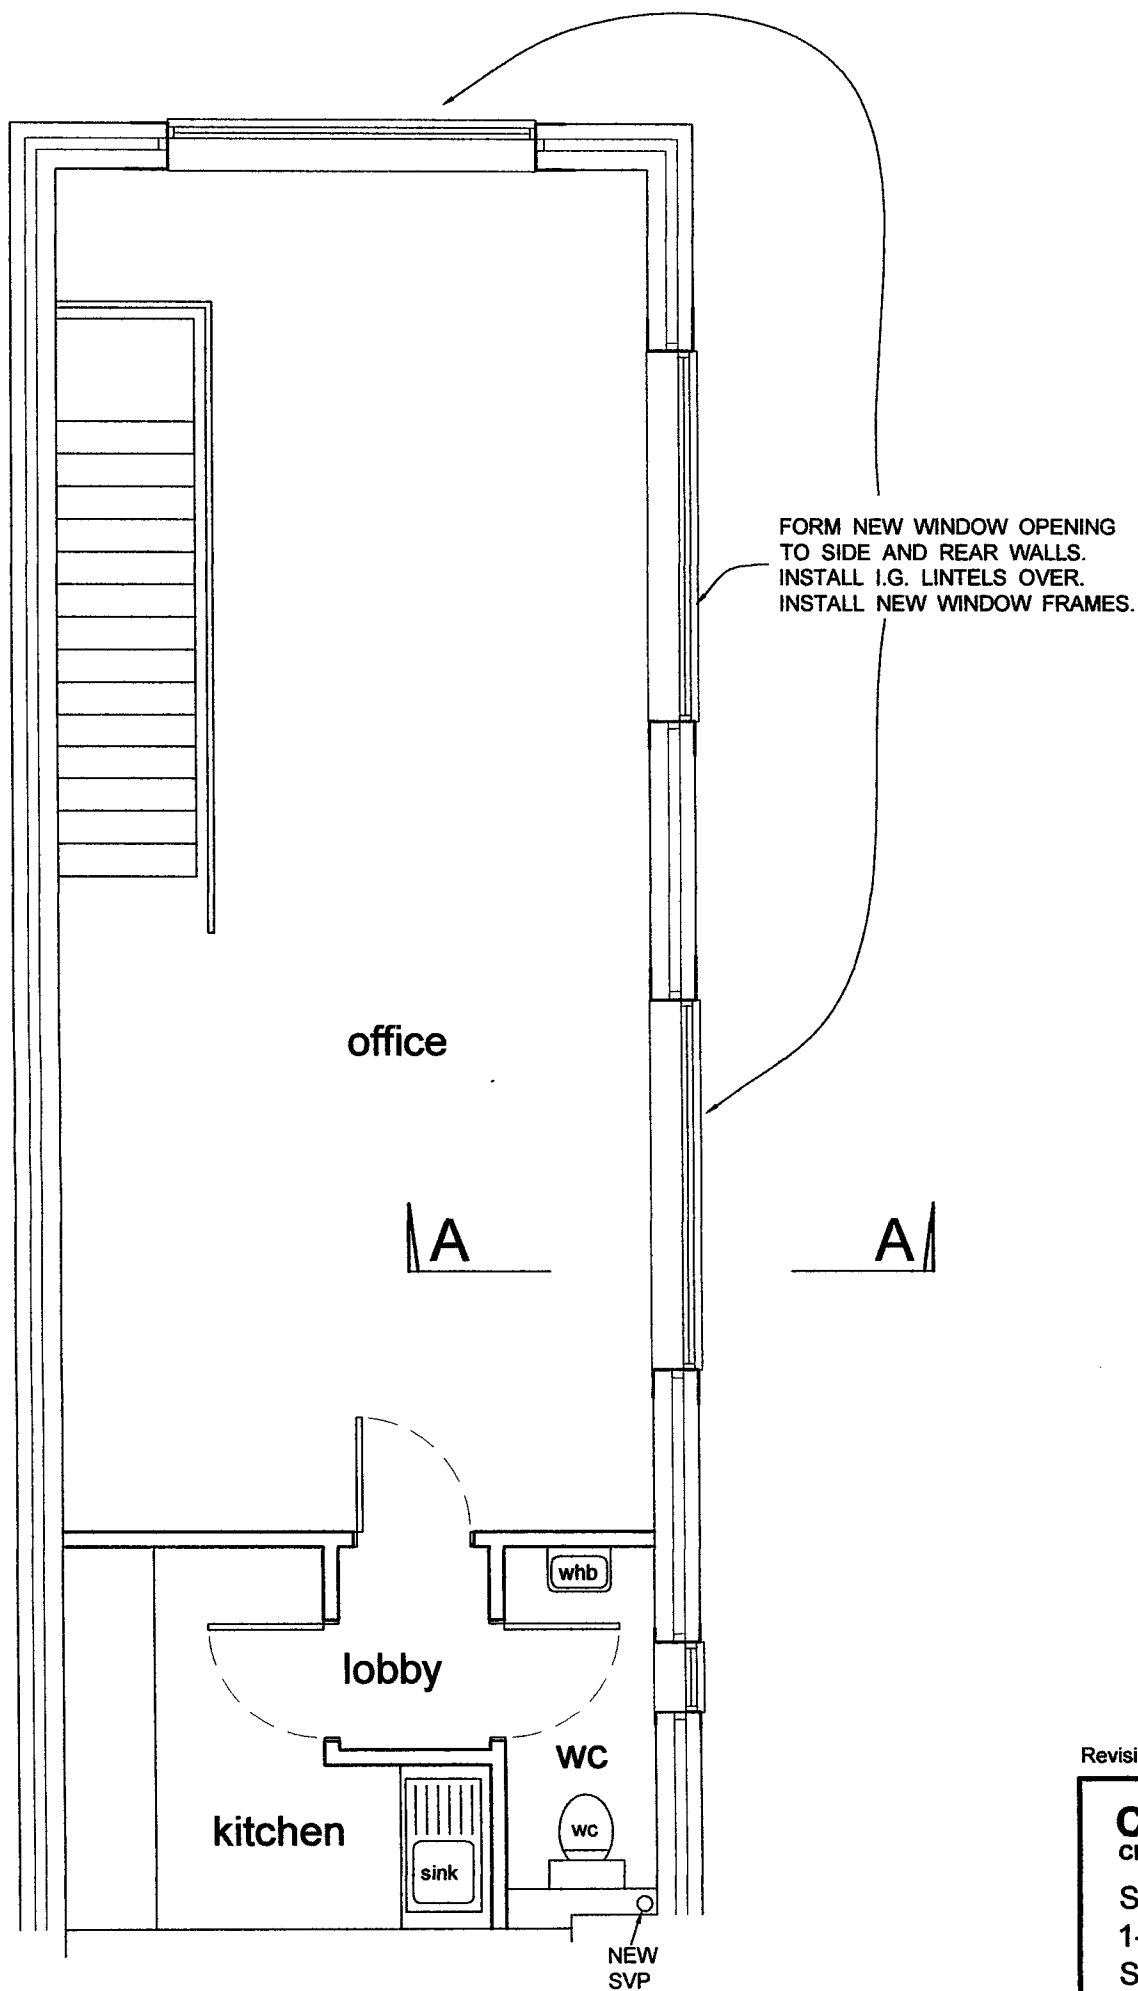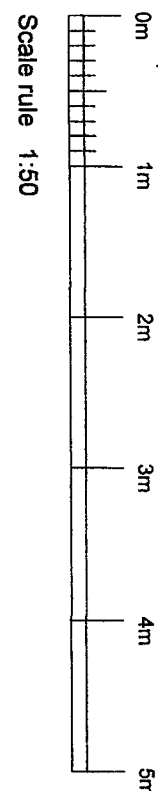

Proposed First Floor Plan

Revisions

18/00927/R

CRAYMANOR LIMITED
Chartered Building Consultancy

Samuel House
1-3 Woodside Road
Sidcup Kent
DA15 7JF

Tel. 020 8302 4415
Fax. 020 8308 1331



Project

Proposed external door and window alterations and internal alterations.

Drawing title

Proposed first floor plan

Client

Mrs Lisa Barton
Site Address :-
279 Main Road
Sidcup DA14 6QL

Tel. No. 07786 513535

Scale


1:50 @ A3

Date


March 2018

Drawing No


18 - 025 sheet 4

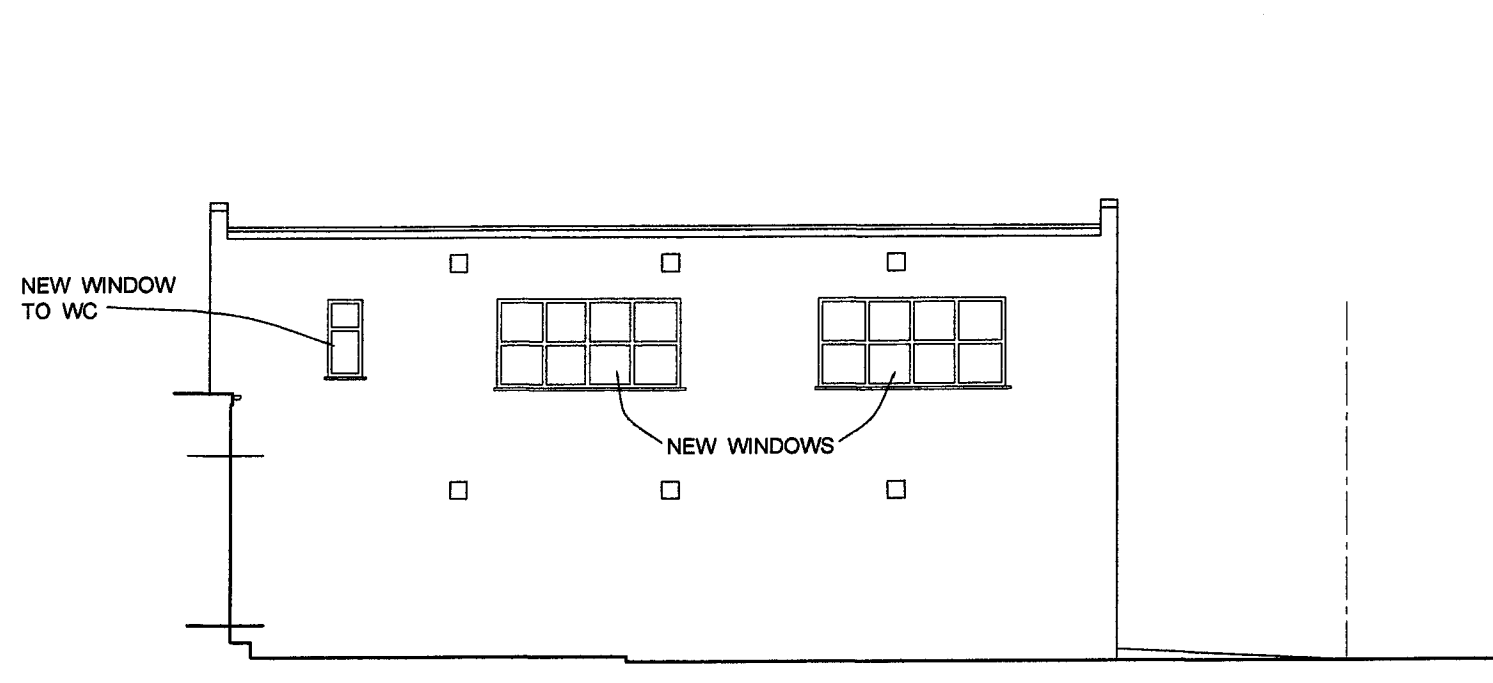

Proposed Side Elevation

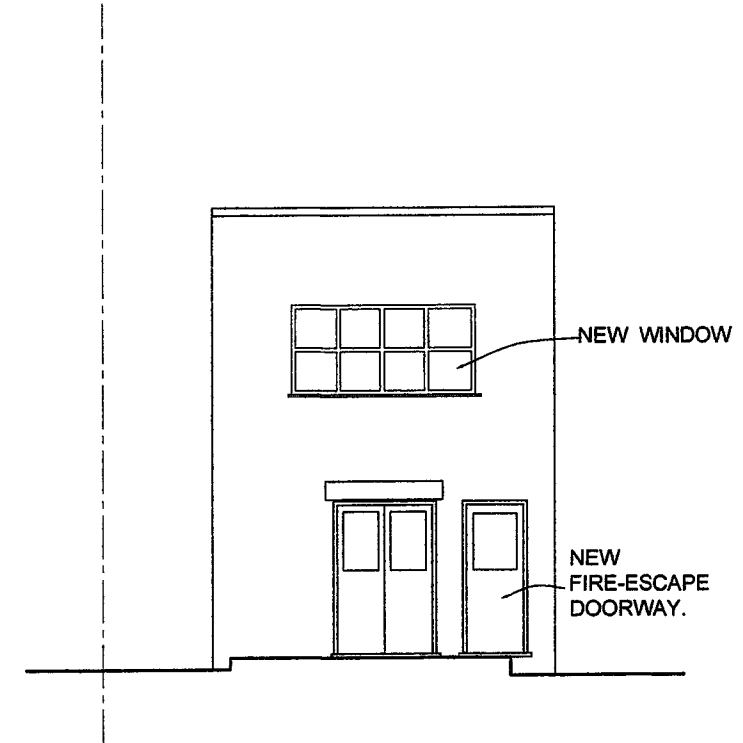

Proposed Rear Elevation

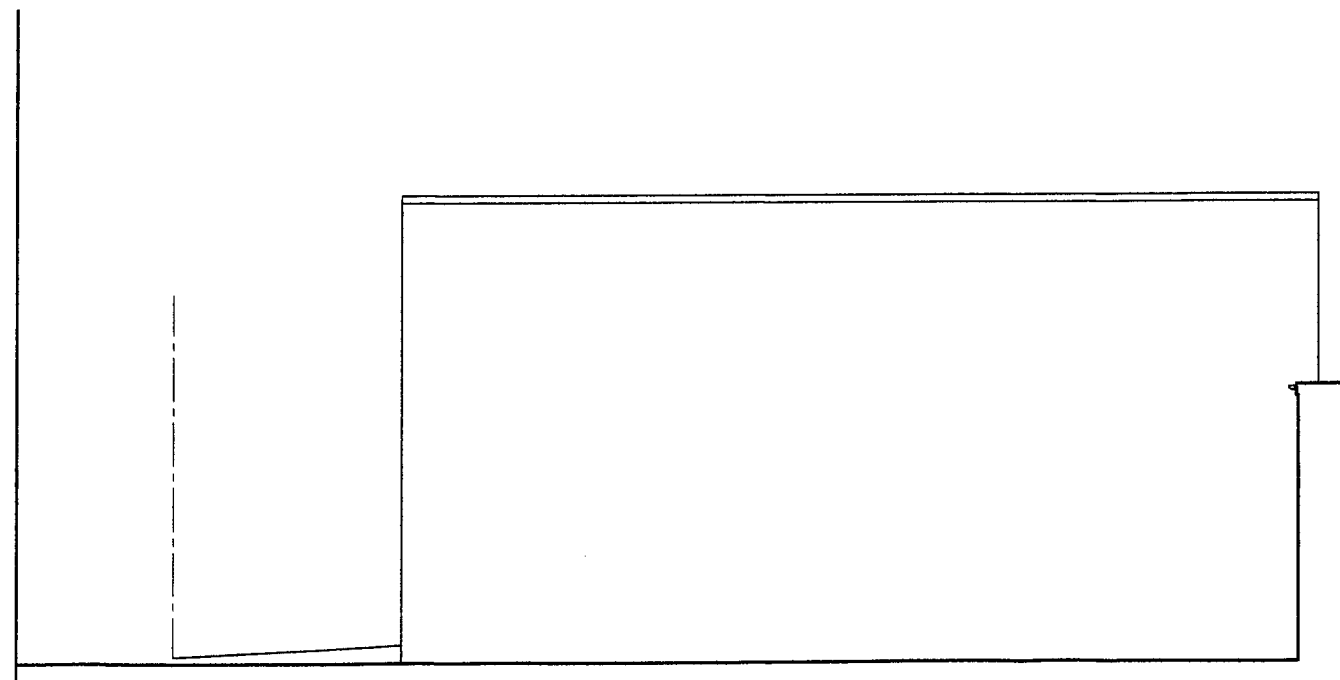

Proposed Side Elevation

Revisions

18/00927/FUL

CRAYMANOR LIMITED
 Chartered Building Consultancy

Samuel House
 1-3 Woodside Road
 Sidcup Kent
 DA15 7JF

Tel. 020 8302 4415
 Fax. 020 8308 1331



Project
 Proposed external door and
 window alterations and internal
 alterations.

Drawing title
Proposed elevations

Client
 Mrs Lisa Barton
 Site Address :-
 279 Main Road
 Sidcup DA14 6QL Tel. No. 07786 513535

Scale
 1:100 @ A3 Date
 March 2018

Drawing No
18 - 025 sheet 6