


TITLE FLOOR PLAN - 5
PROJECT REDEVELOPMENT OF 263 HIGH ST. ST. MARY CRAY.

SCALE 1:50 DRG NO 843:16

DAVID WORDS DESIGNS
15 MABLEY-FRONT TERRACE, ABERCRAVE, SWANSEA VALLEY, POWYS, SAPO 1XR
01639 730 006

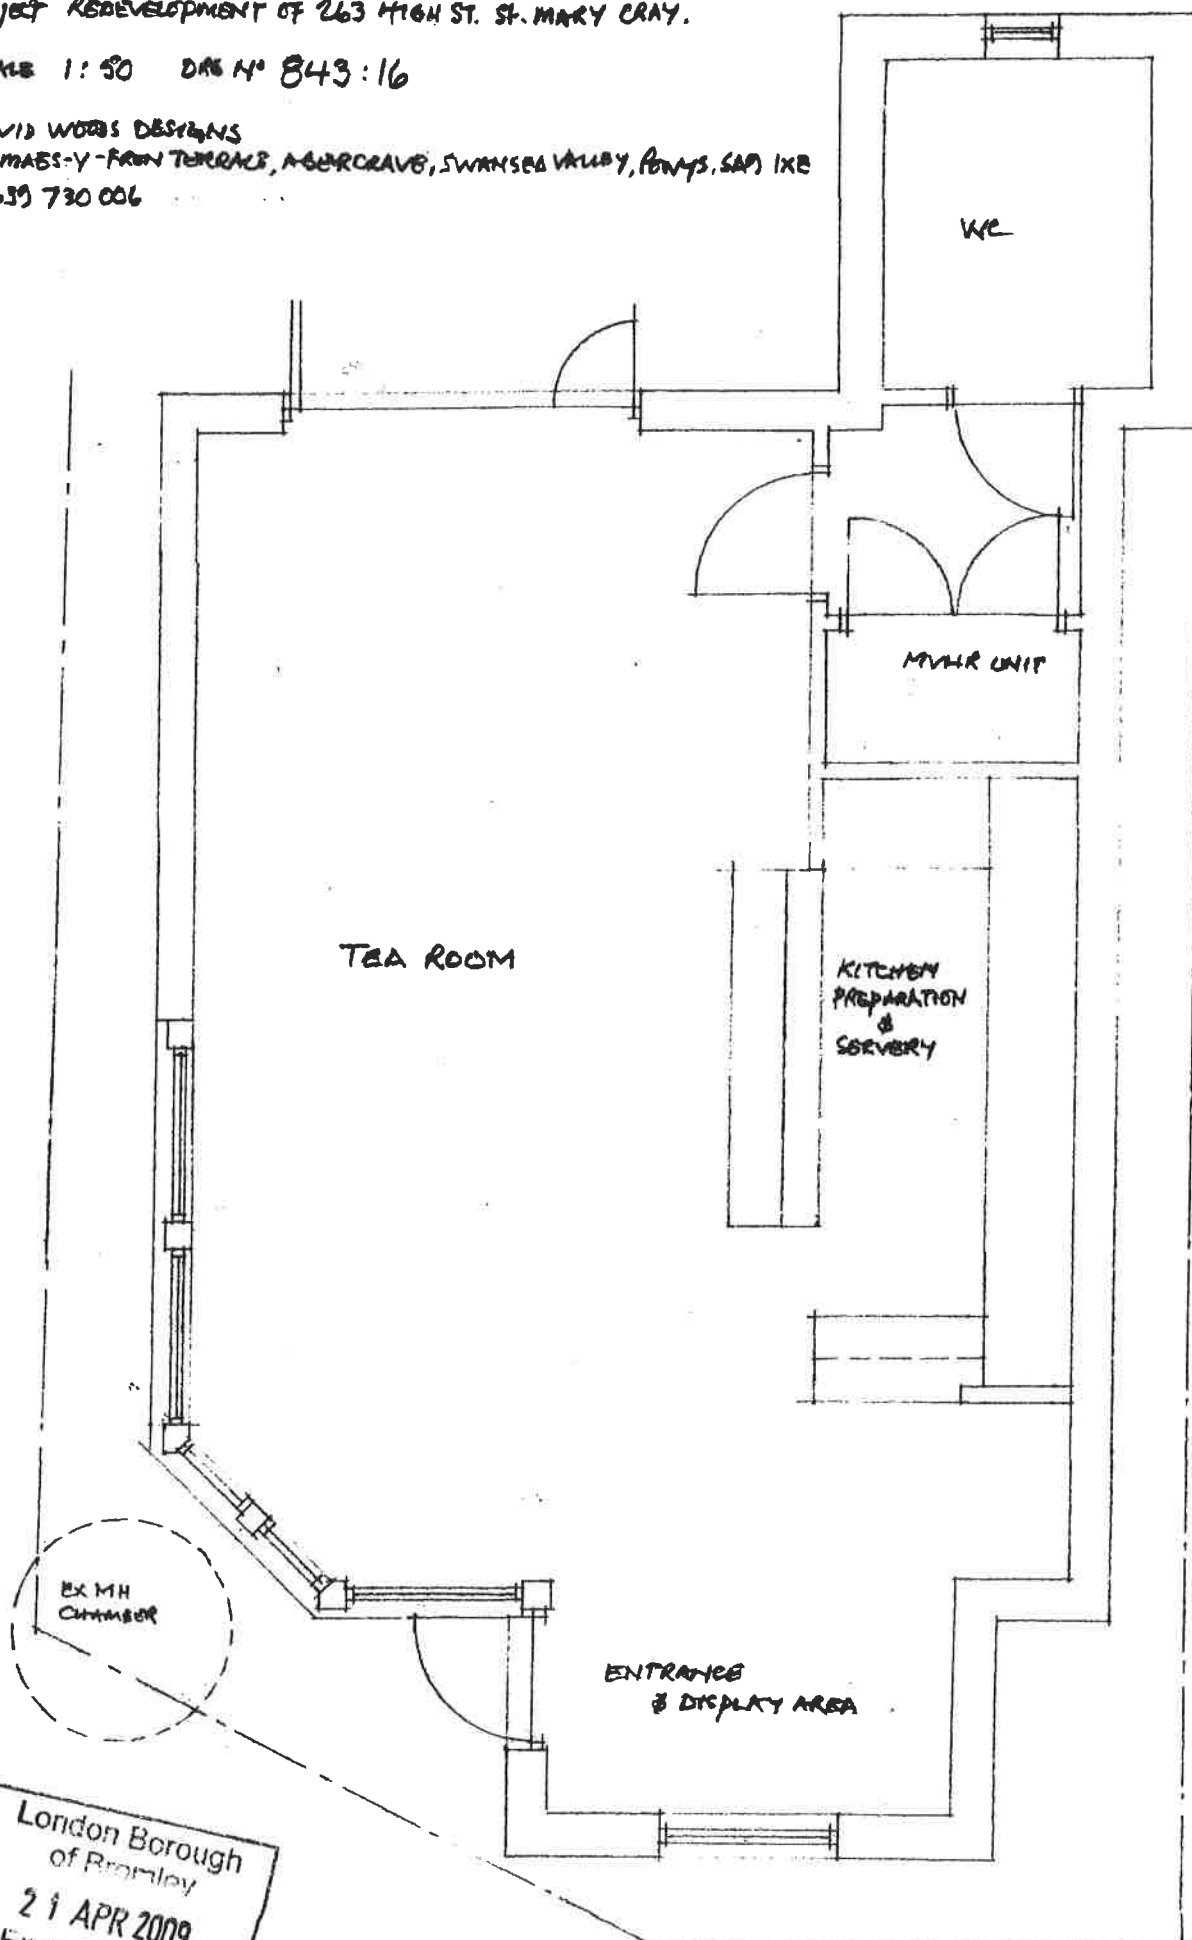

London Borough
of Bromley
21 APR 2009
Environmental
SERVICES

09 / 00984