

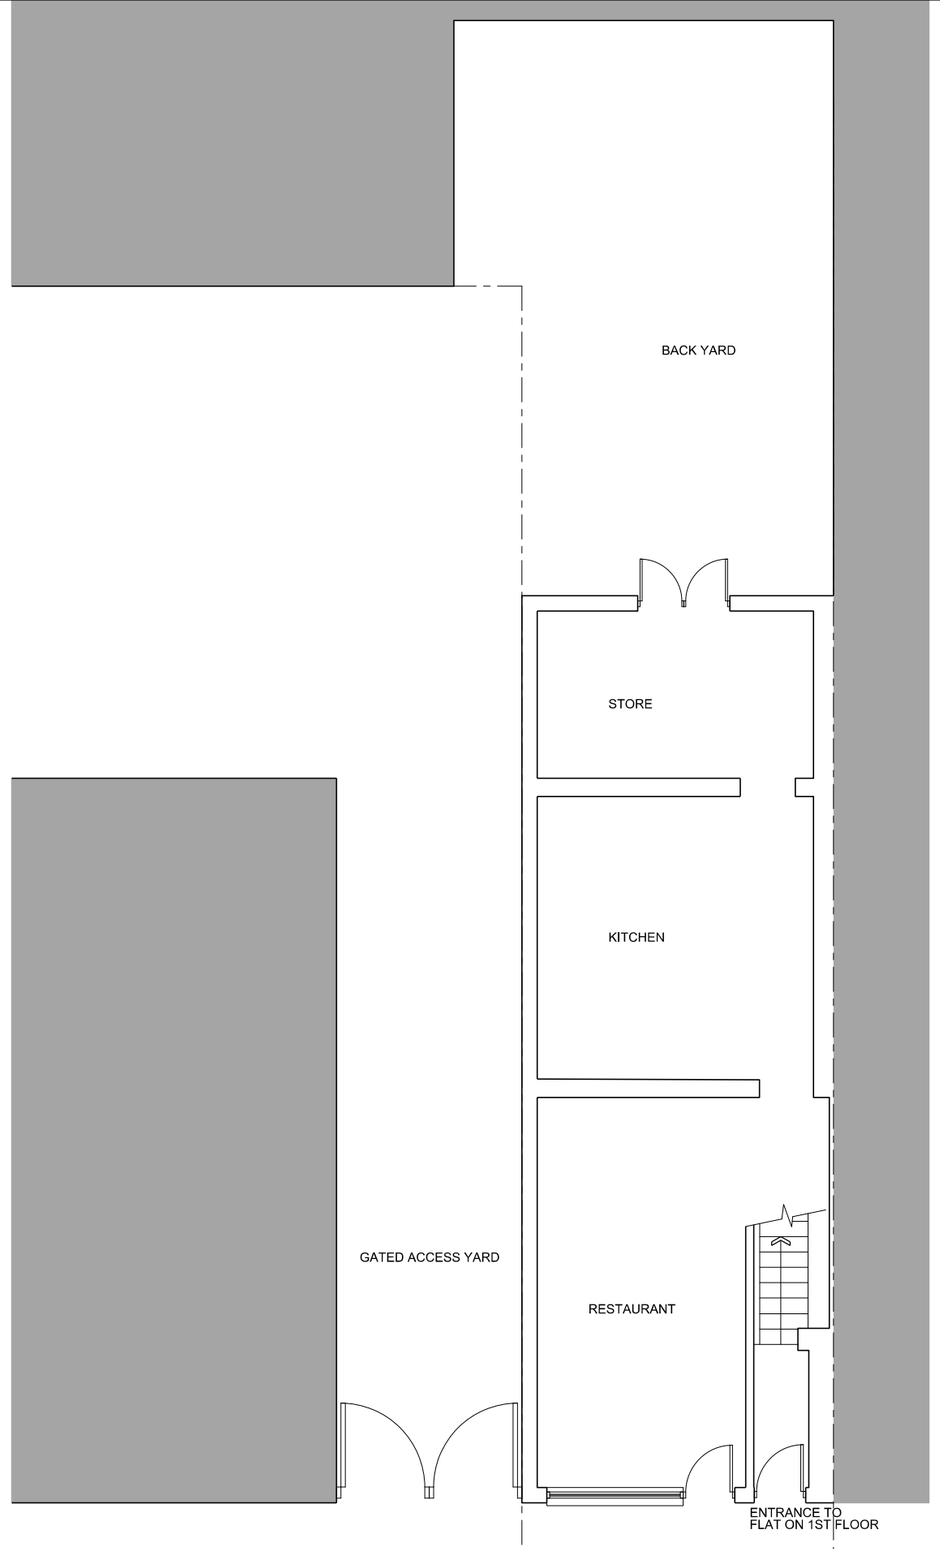


GROUND FLOOR

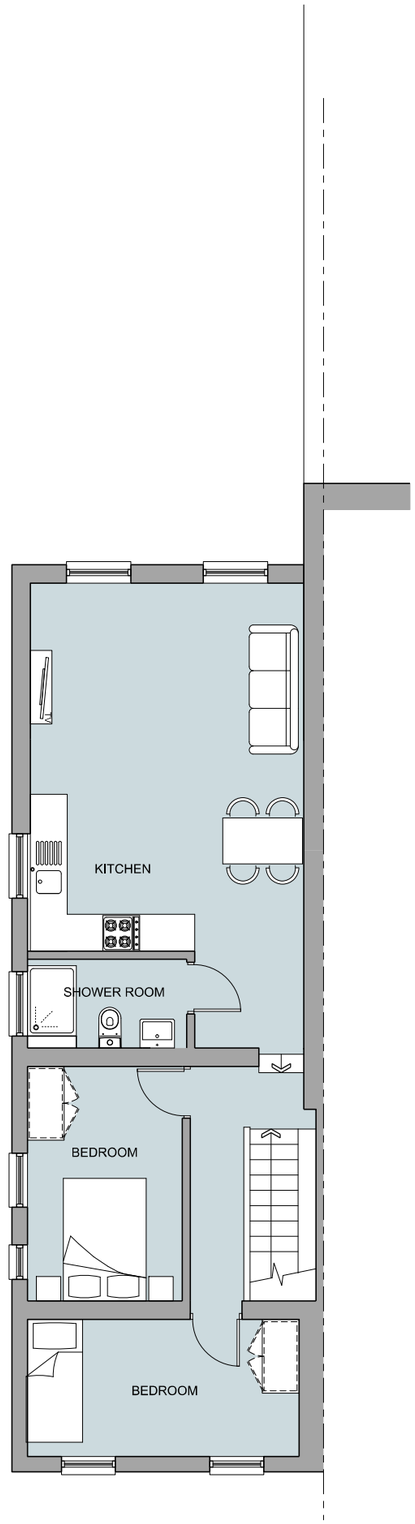

1ST FLOOR

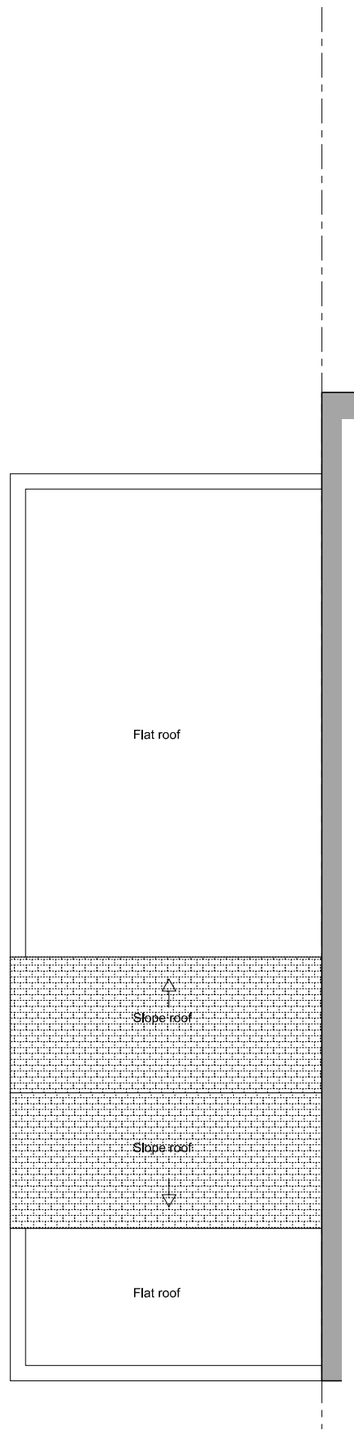

ROOF

0 2
1 3

6 SUNNYHILL ROAD

Proposed floor plans

Drawing no: 26-03

Scale: 1:100 @ A3

Date: 27.08.2020

Revision