


Crofton Architectural Design

SITE LOCATION PLAN (SCALE 1:1250)

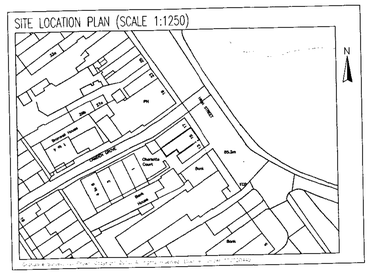

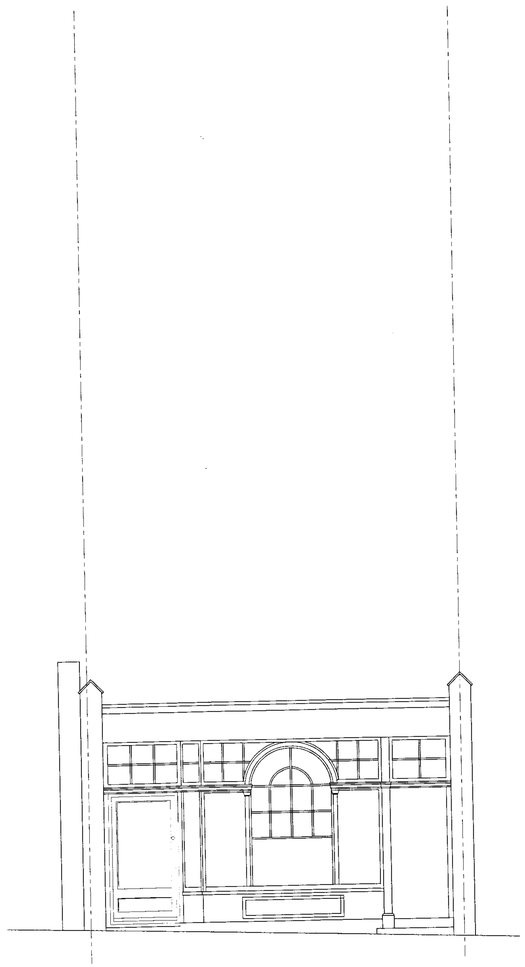

Shop Front Elevation No.15

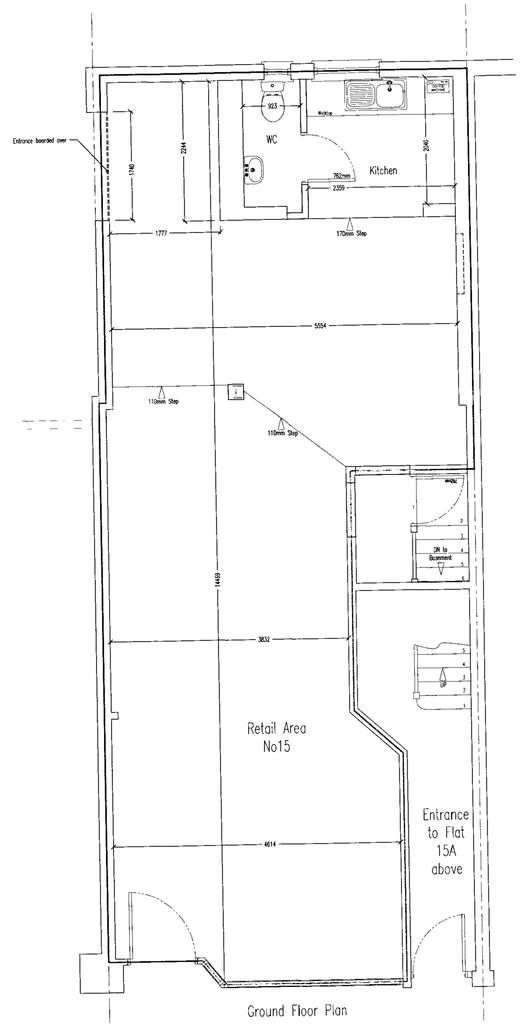

Ground Floor Plan

0m 0.5m 1.0m 1.5m 2.0m 2.5m 3.0m 3.5m 4.0m 4.5m 5.0m
1:50

LONDON BOROUGH
16 AUG 2011
OF BROMLEY

11/02624

Rev:	Description:	Date:
P2	Client Comments Noted	04/08/11
P1	Issued for comment	03/08/11

Date: 03/08/11 Scale @ A1: 1:50 & 1:1250

Project:
Acorn Ltd
15 High Street
Chislehurst
Kent
BR7 5AB

Title:
Proposed Change of Use of No.15

Drawing No: 1573-11-PL01

Revision: P2

crofton design services limited
www.croftondesign.co.uk
© CDS Ltd. 2011