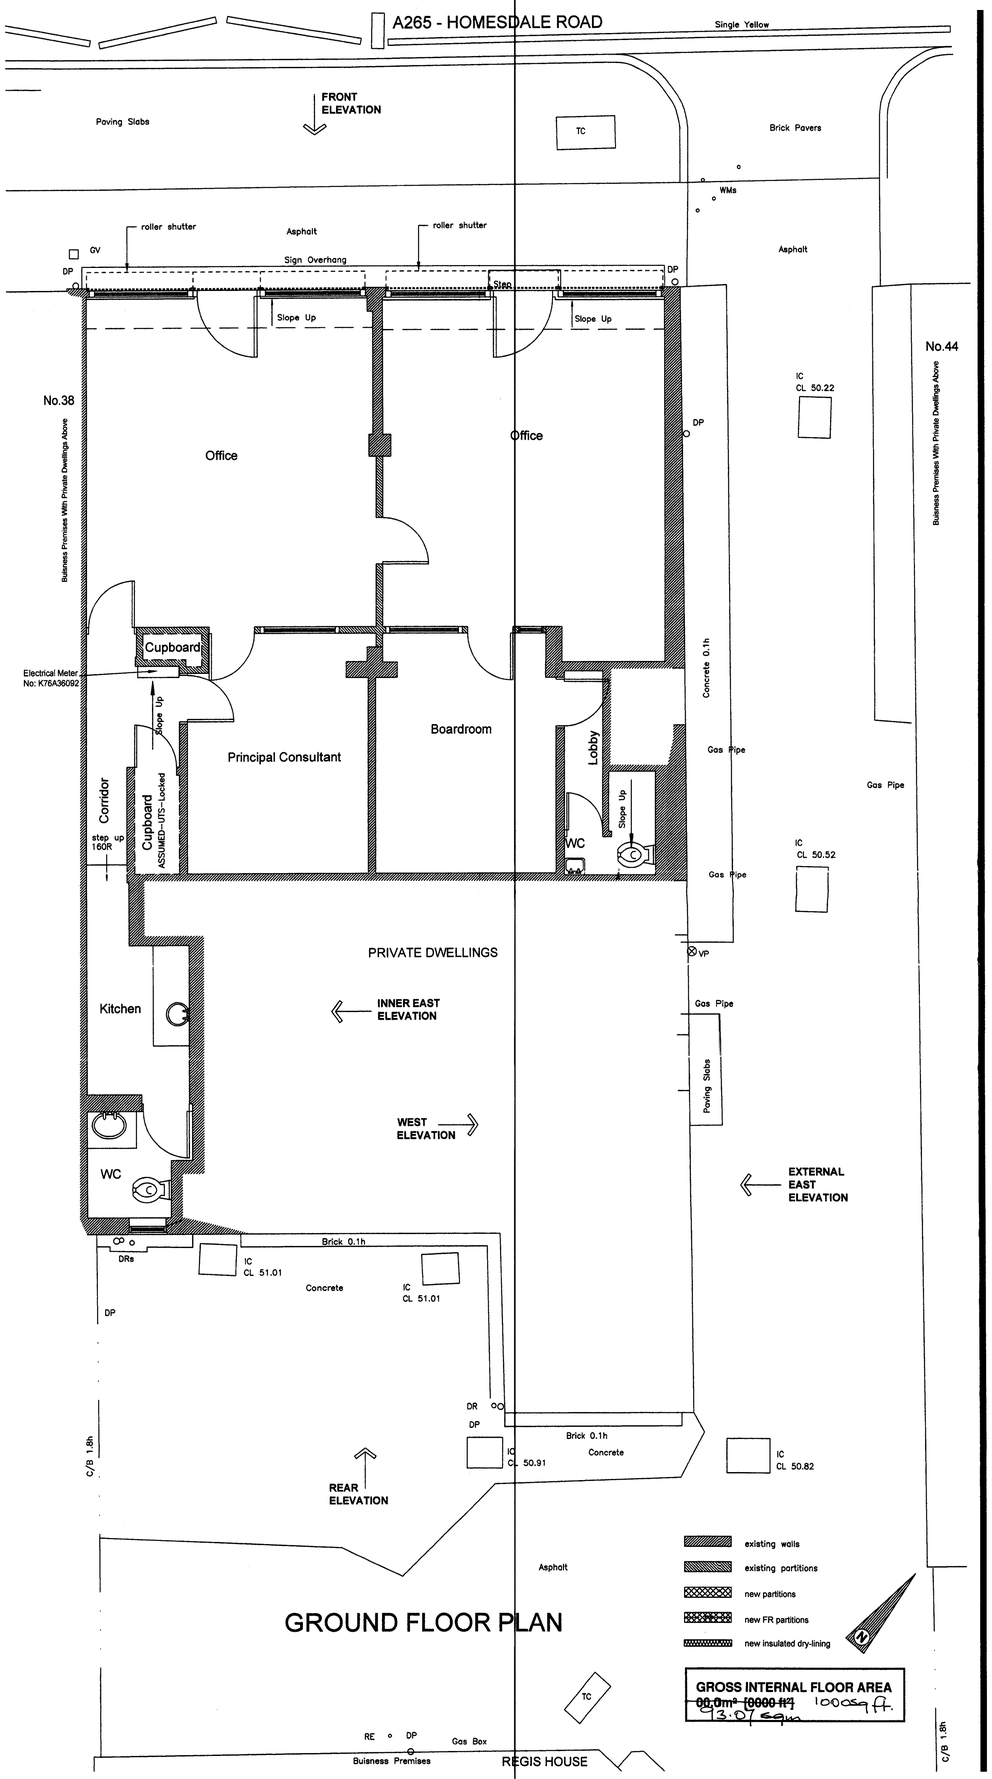

FRONT ELEVATION

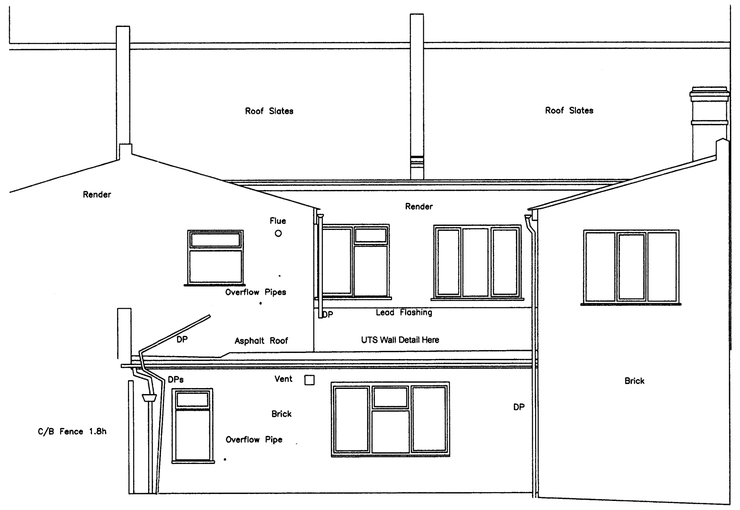

REAR ELEVATION

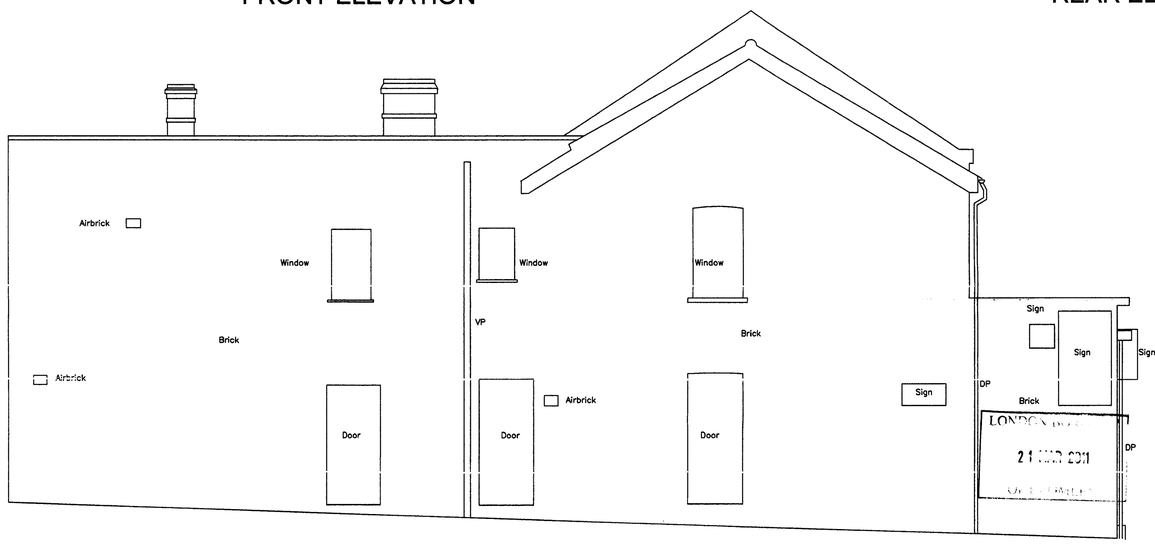

EXTERNAL EAST ELEVATION

London Borough of Bromley
21 MAR 2011
ENVIRONMENT AND LEISURE SERVICES

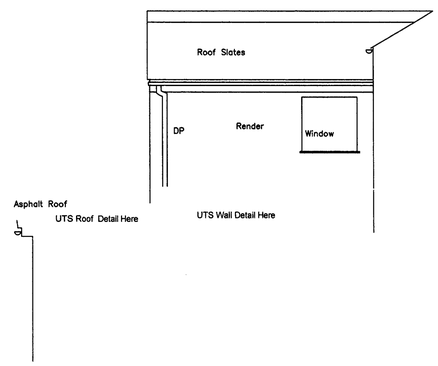

INNER EAST ELEVATION

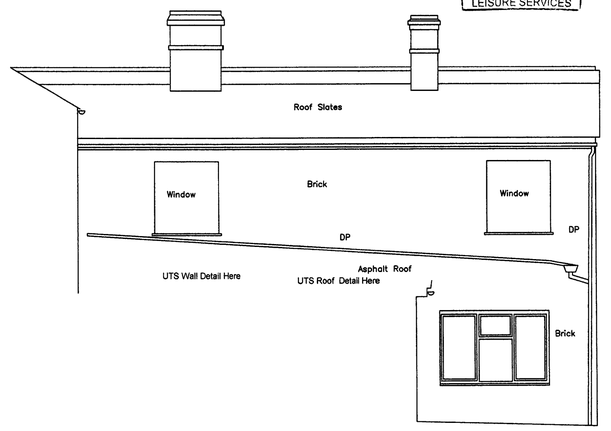

WEST ELEVATION

0 1 5m
scale 1:100861

REV	AMENDMENT	DATE

NOTES:
CONTRACTORS MUST VERIFY ALL DIMENSIONS ON SITE BEFORE COMMENCEMENT OF ANY WORK OR PREPARING MANUFACTURING DRAWINGS

ANY DISCREPANCIES ON THIS DRAWING ARE TO BE NOTIFIED TO THE ARCHITECT IMMEDIATELY

HATTRELL DS One Architects LLP COPYRIGHT

HATTRELL DS One Architects LLP
CHARTERED ARCHITECTS
COVENTRY
1 COPTHALL HOUSE STATION SQUARE COVENTRY CV1 2FQ
TELEPHONE 024 7622 6446 FACSIMILE 024 7652 0480
e-mail: design@hattreldsone.co.uk www.hattreldsone.co.uk
MANCHESTER
ARTHUR HOUSE CHORLTON STREET MANCHESTER M1 3EJ
TELEPHONE 0161 236 3521 FACSIMILE 0161 228 7801

CLIENT

PROJECT
40-42 Homesdale Road
Bromley, Kent. BR2 9LD

TITLE
EXISTING LAYOUT

SCALE @ A1	DRAWN BY	DATE
1:50	SS/VJ	7.3.11

DRAWING No 4689-A5-01

REVISION