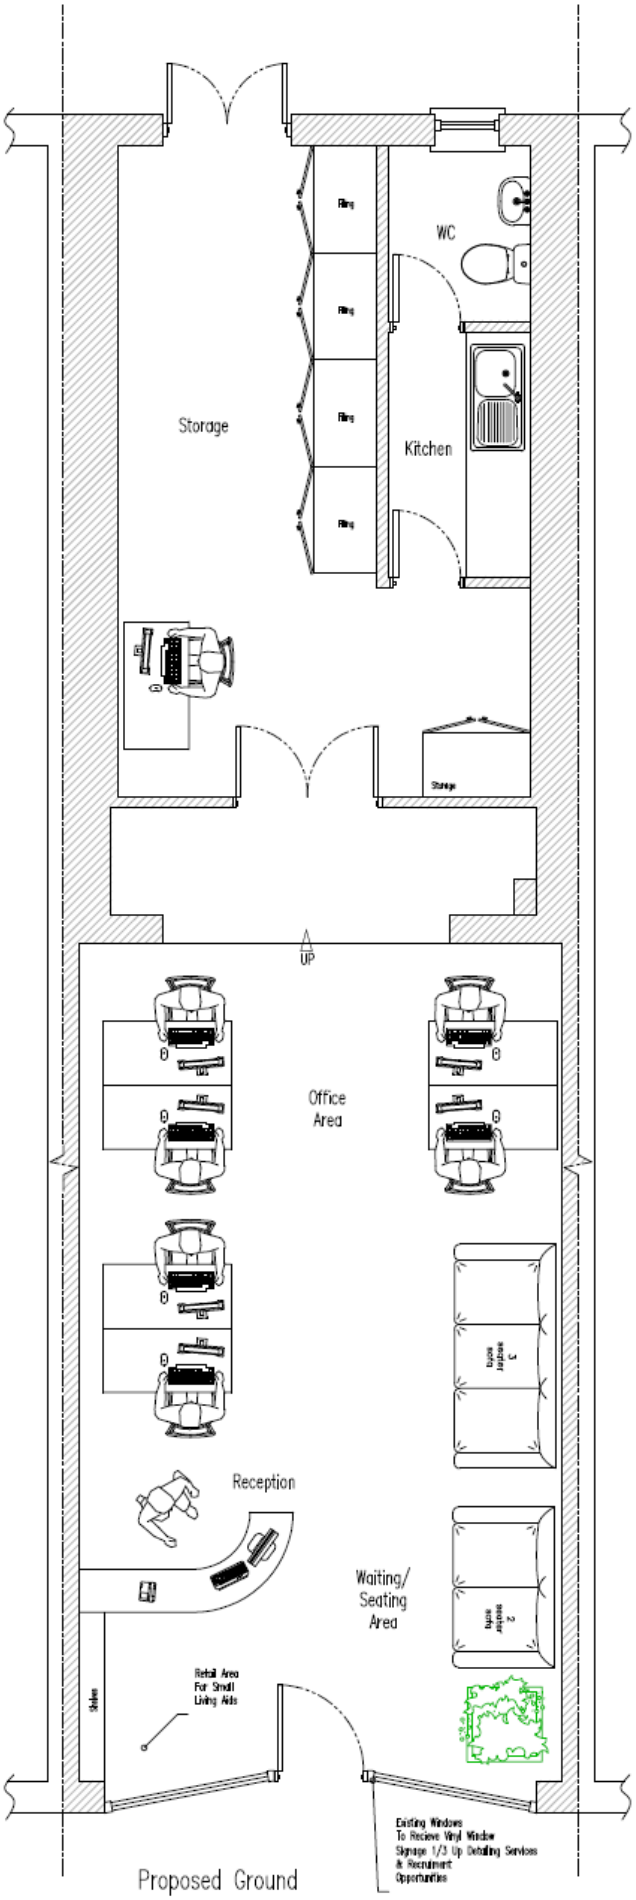

Proposed Ground
Floor Plan
Scale 1:50