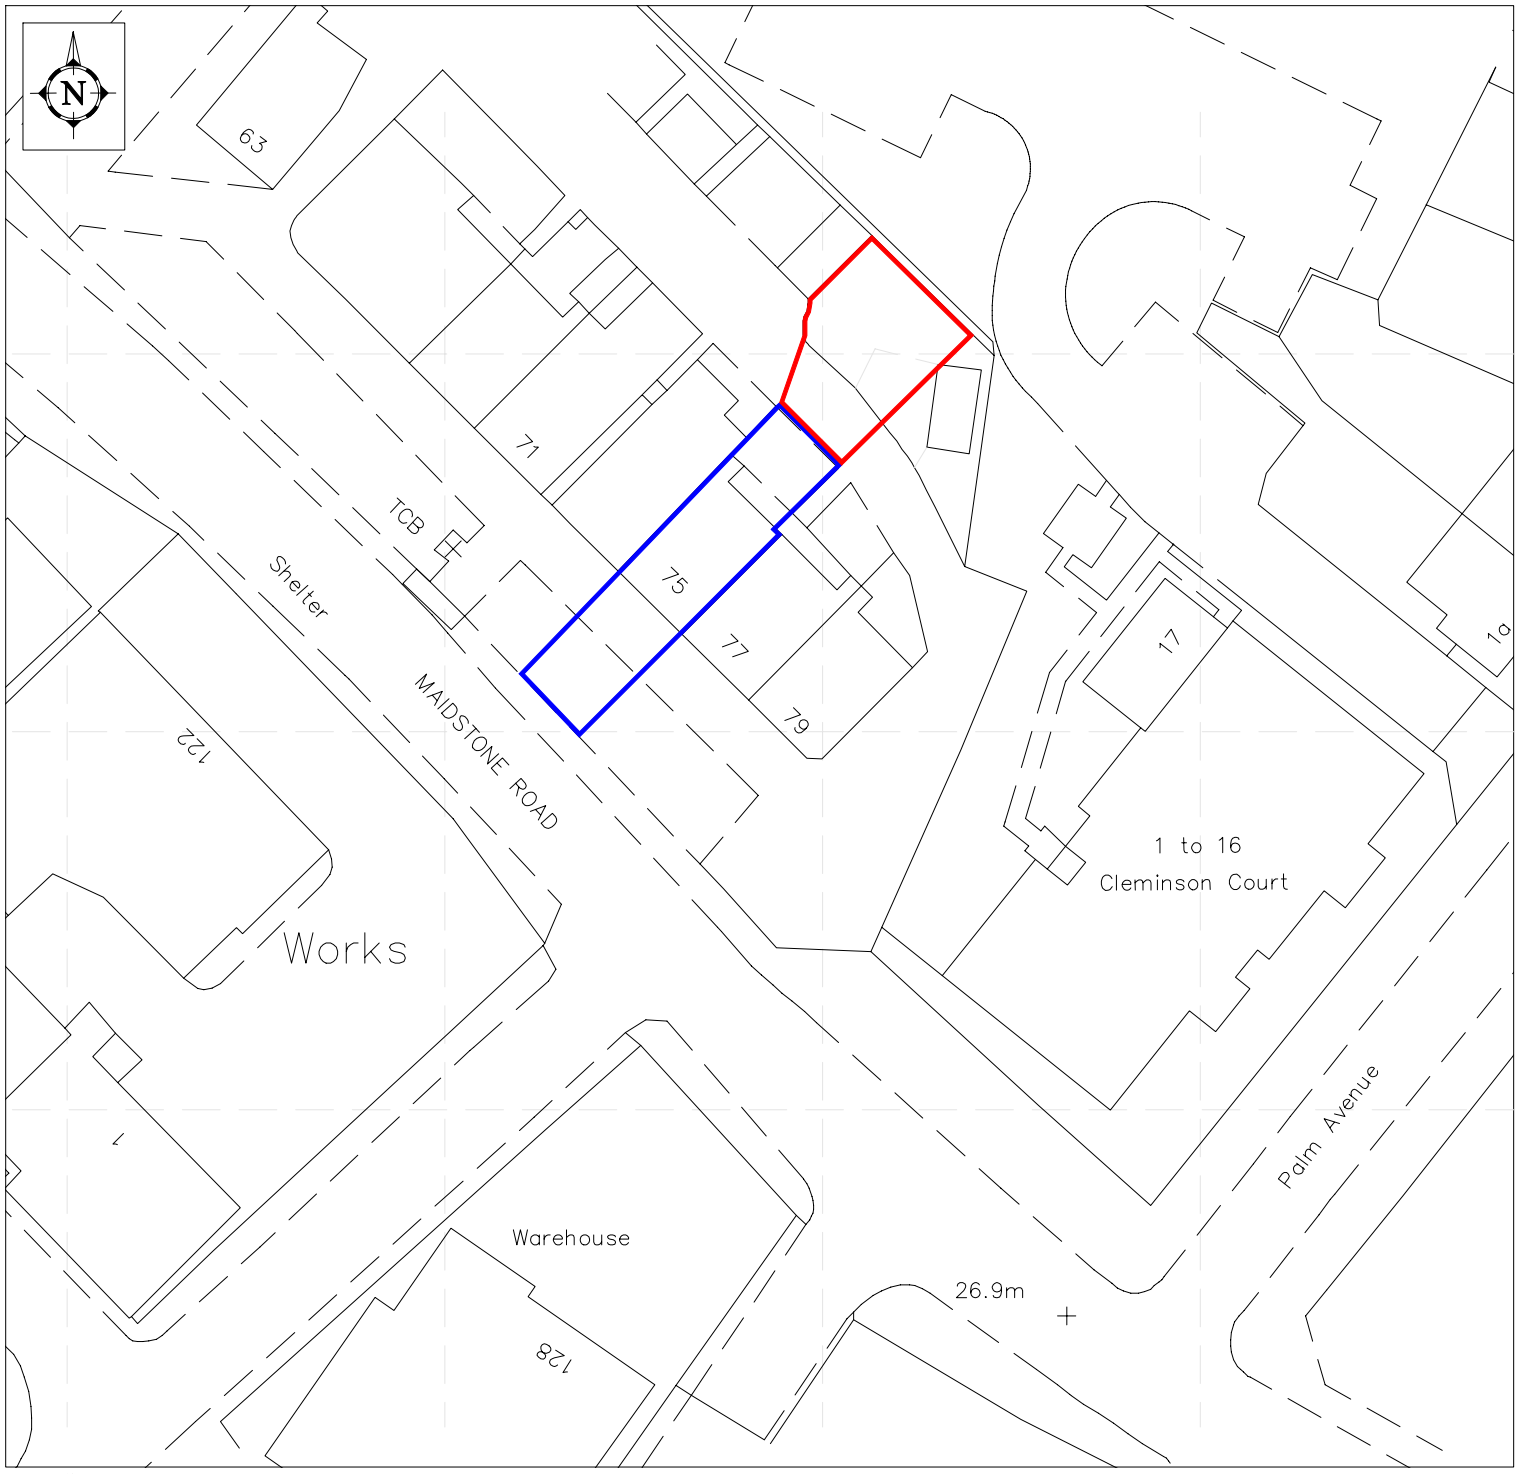


Ordnance Survey (c) Crown Copyright 2026. All rights reserved. Licence number 100022432

Areas to be retained

Areas to be transferred

Trueplan (UK) Ltd
Bank Chambers, 36 Mount Pleasant Road
Tunbridge Wells, TN1 1RB
01892 614 881
plans@trueplan.co.uk www.trueplan.co.uk

75 Maidstone Road,
Bexley,
Kent DA14 5HB

Scale 1:500 @A4
Drawing No: 65134-1
Date drawn: 25-09-2026
Revision: 00